Beaver Island Light Station
Fog signal building ground plan. 1910

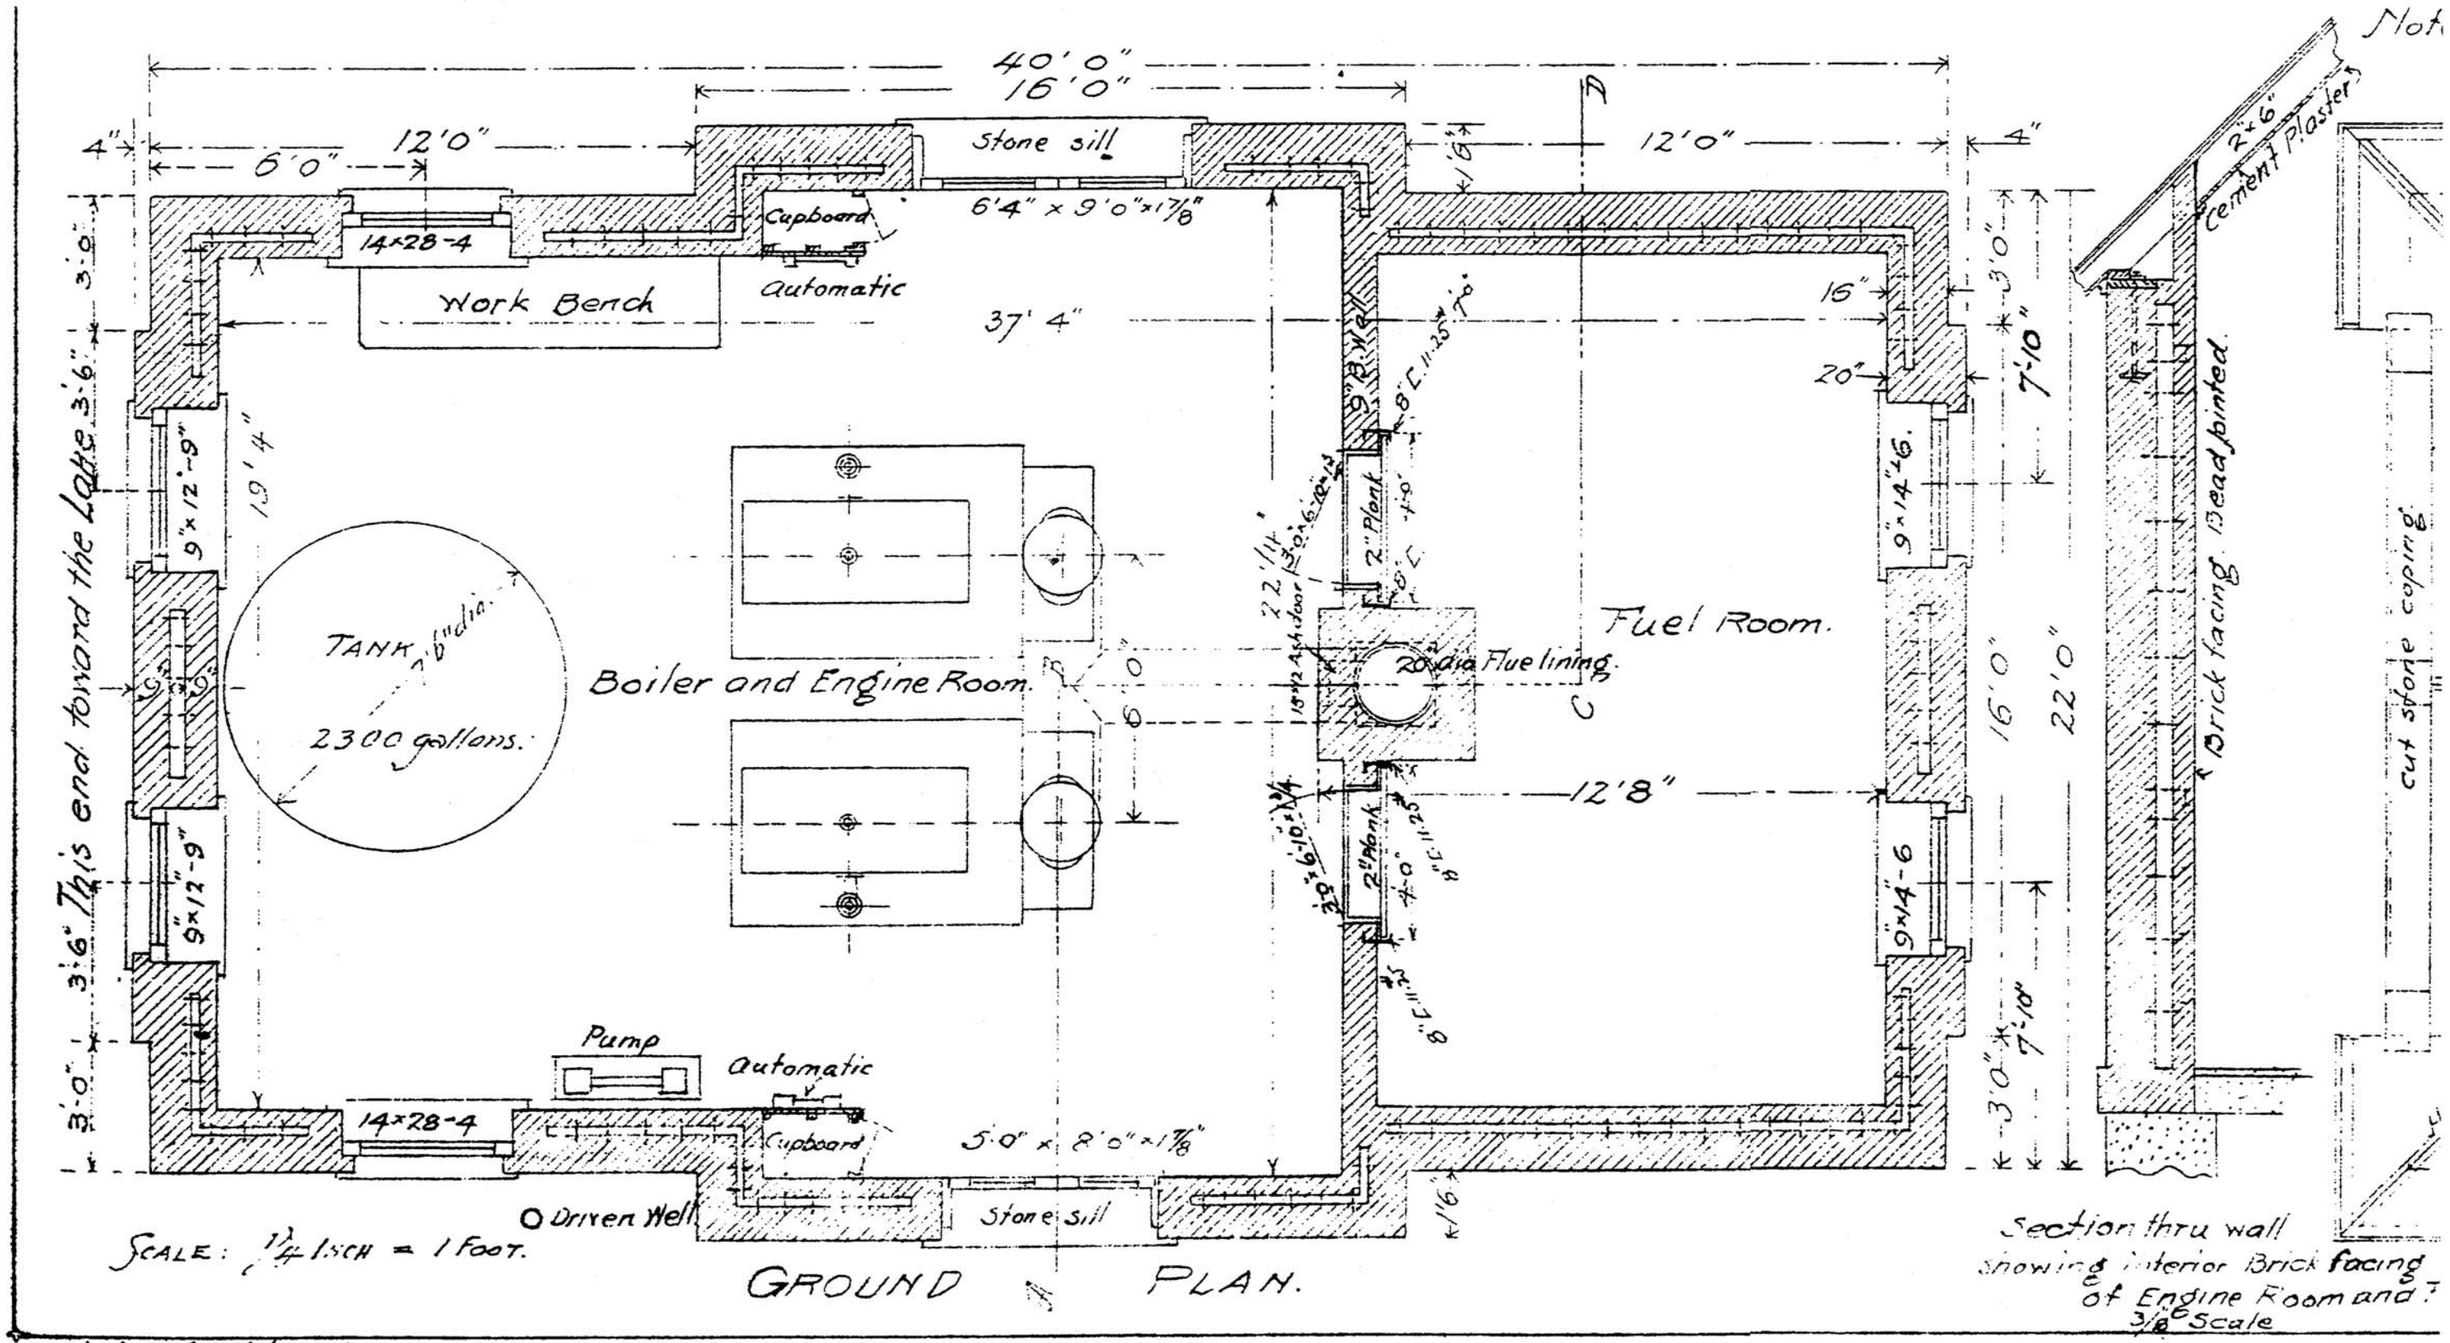

Irving L. Gill, Assistant Engineer.